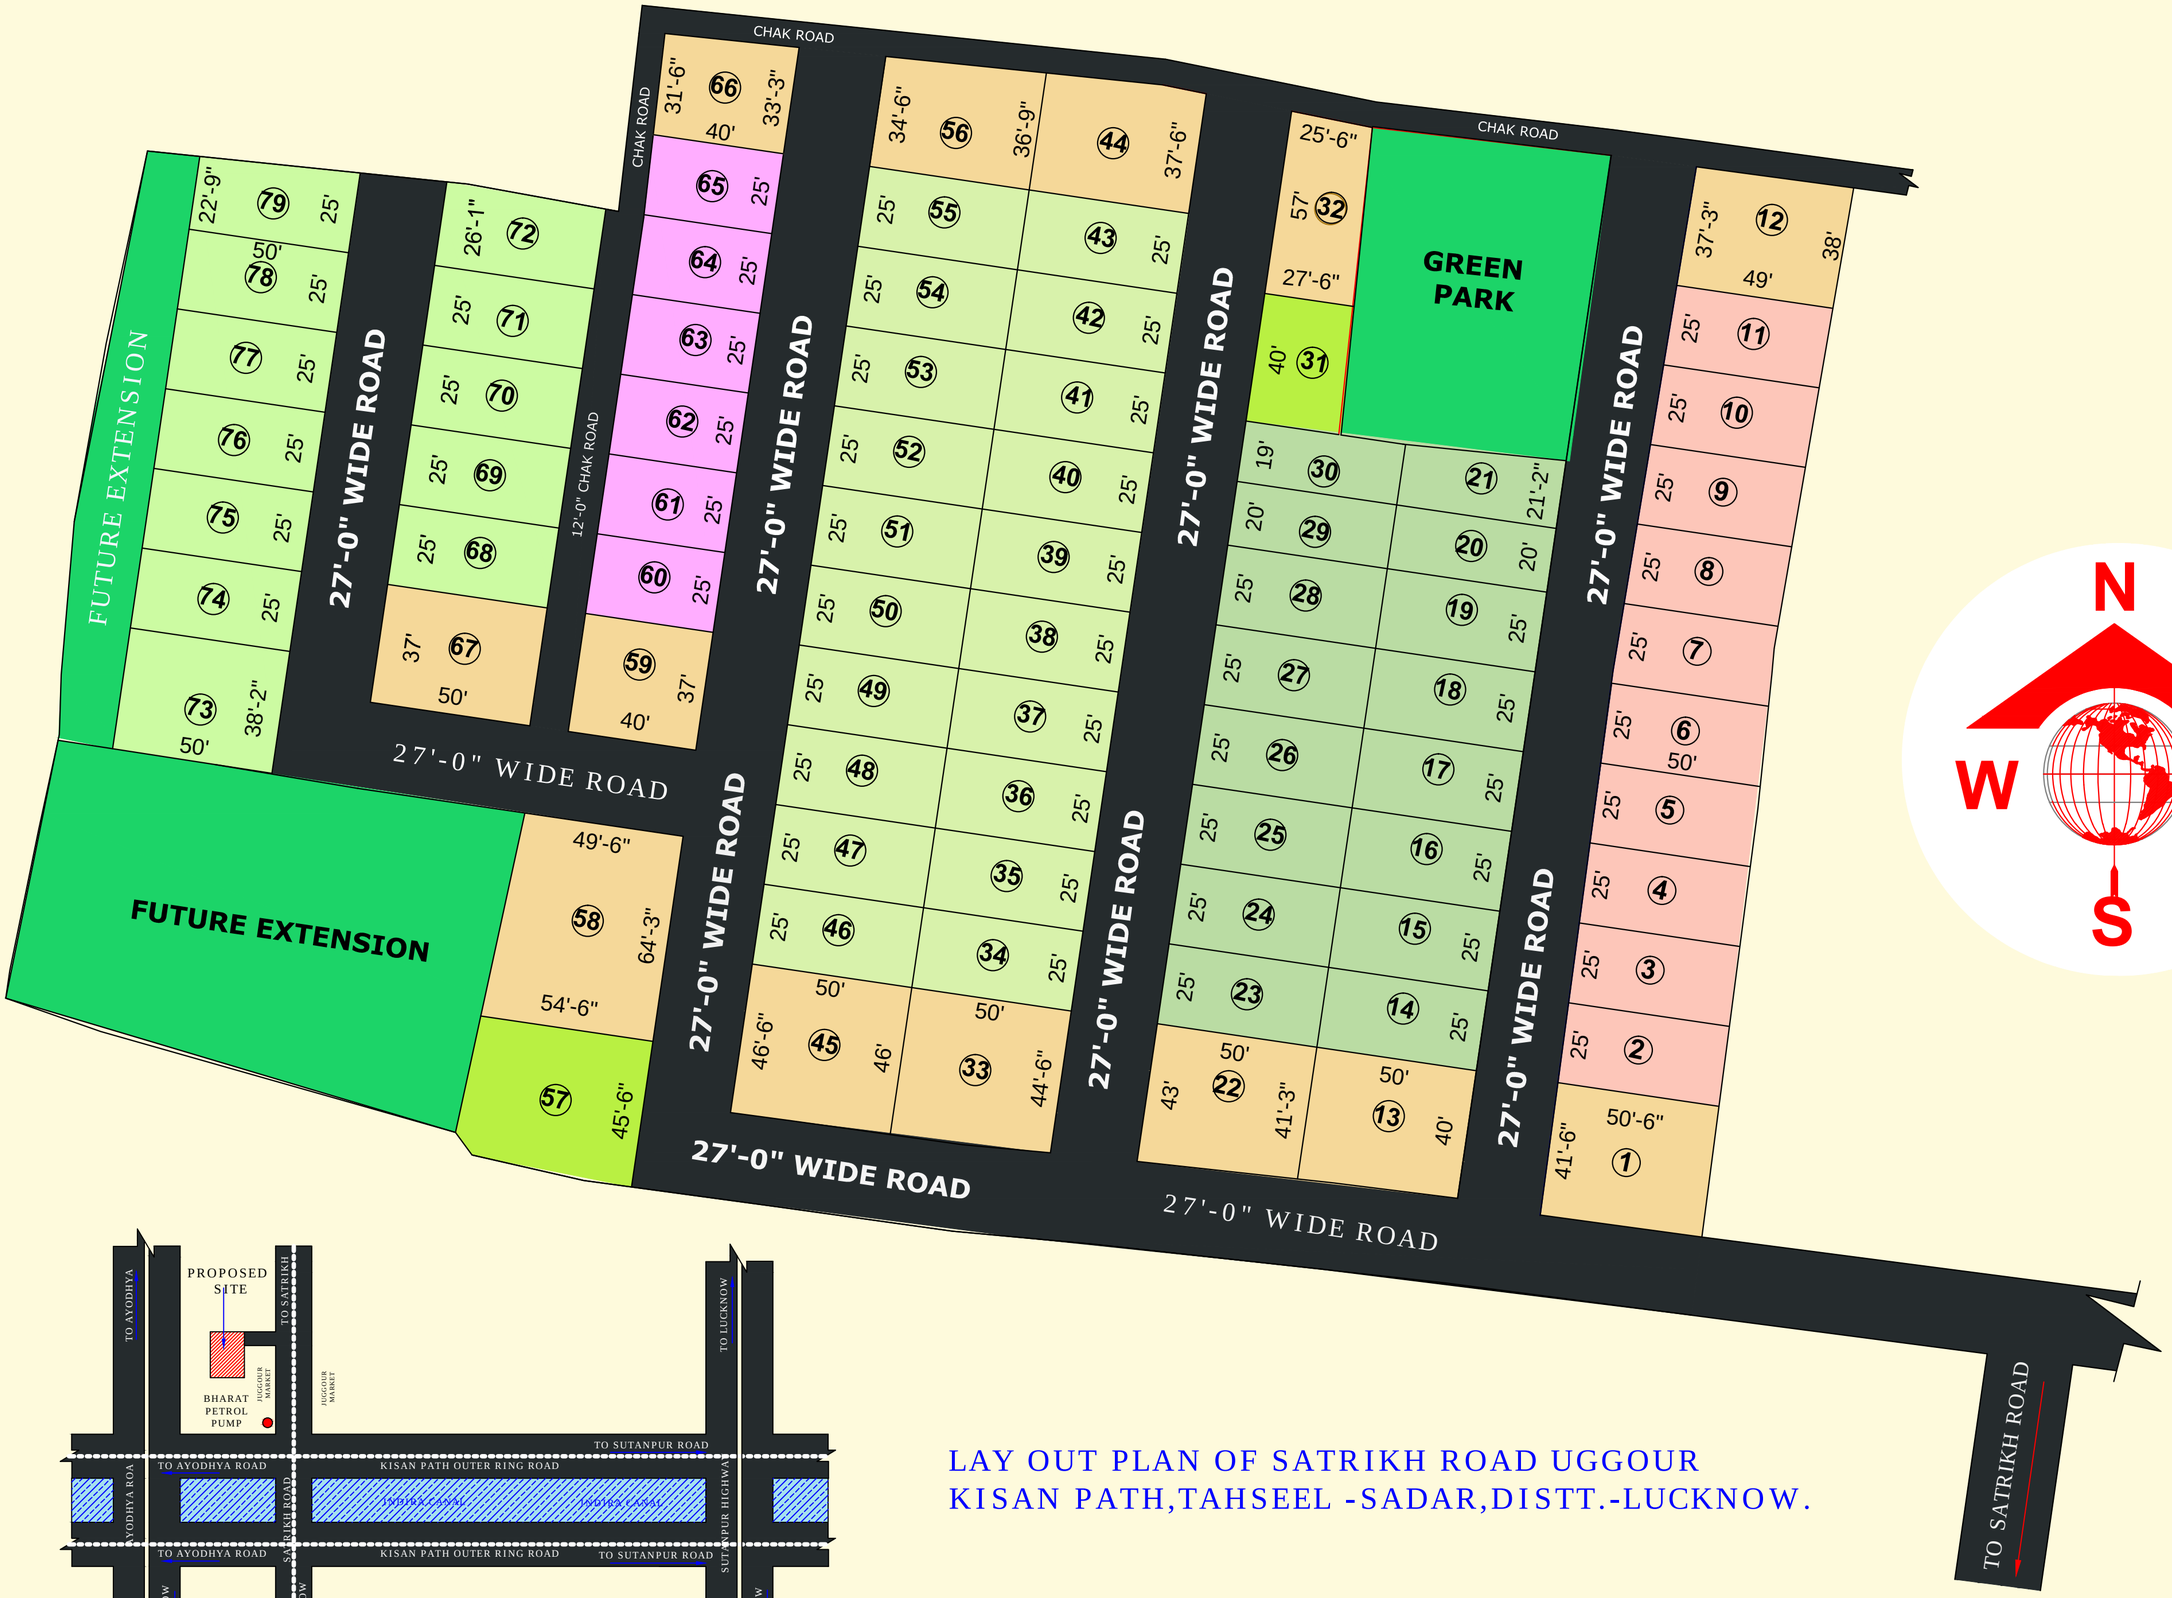

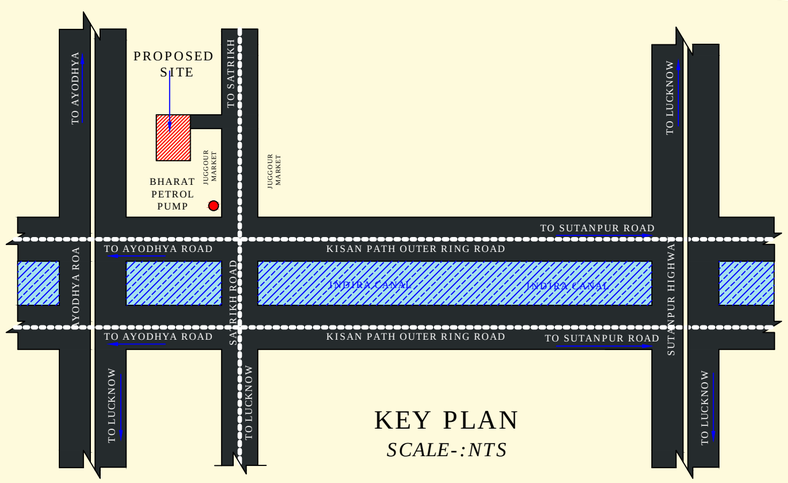

KEY PLAN
SCALE-:NTS

LAY OUT PLAN OF SATRIKH ROAD UGGOUR
KISAN PATH,TAHSEEL -SADAR,DISTT.-LUCKNOW.